NOTES:
1. DOOR DIMENSIONS ARE FINISHED DOOR SIZE, SEE ELEVATIONS FOR HEIGHT & WIDTH.
2. ELECTRICAL: PROVIDE 110V 18A WITHIN 8' OF MOTOR CONTROLLER. SEE SHEETS D-2 & D-3 FOR LOCATIONS.
3. DOOR SYSTEM WEIGHT = 1,325 LBS.

MARK	QTY	PRODUCT	WIDTH	HEIGHT	COLOR SELECTION	CLADDING
A	1	SKYSTACK	16'-0 3/4"	9'-10 1/2"	REVIEWER TO SELECT FROM COLOR CHART	1" CLEAR IGU

NOTICE

DETAILS OF MASONRY, STRUCTURAL STEEL AND OTHER MATERIALS RELATED TO OUR WORK, BUT NOT FURNISHED BY RENLITA DOORS, HAVE BEEN SHOWN ON OUR SHOP DRAWINGS AND REFLECT OUR INTERPRETATION OF DRAWINGS AND OTHER INFORMATION PROVIDED BY THE CLIENT AND OUR CONTRACT REQUIREMENTS. THE CONTRACTOR SHALL CHECK THESE SHOP DRAWINGS AND COORDINATE THIS WORK WITH RELATED WORK OF OTHER TRADES TO ENSURE THE PROPER FIT AND COORDINATION OF DOORS FURNISHED BY RENLITA DOORS. RDNA, ITS DISTRIBUTORS OR AGENTS ARE NOT RESPONSIBLE FOR SUITABILITY OR COMPLIANCE OF PRODUCTS TO MEET LOCAL BUILDING CODES.

REVISION HISTORY

REV	DESCRIPTION	DATE	APPROVED
1	INITIAL RELEASE	06/10/26	CW

UNLESS OTHERWISE SPECIFIED DIMENSIONS ARE IN INCHES.

TOLERANCES

.X=±.050
.XX=±.015
.XXX=±.005
FRACTIONAL ± 1/16
ANGULAR ±.5˚


DRAWN	CW	6/10/2026
CHECKED		
QA		
MFG		
APPROVED		

RENLITA


TITLE

SKYSTACK TYPICAL

SIZE C | DWG NO SKYSTACK-01 | REV 1

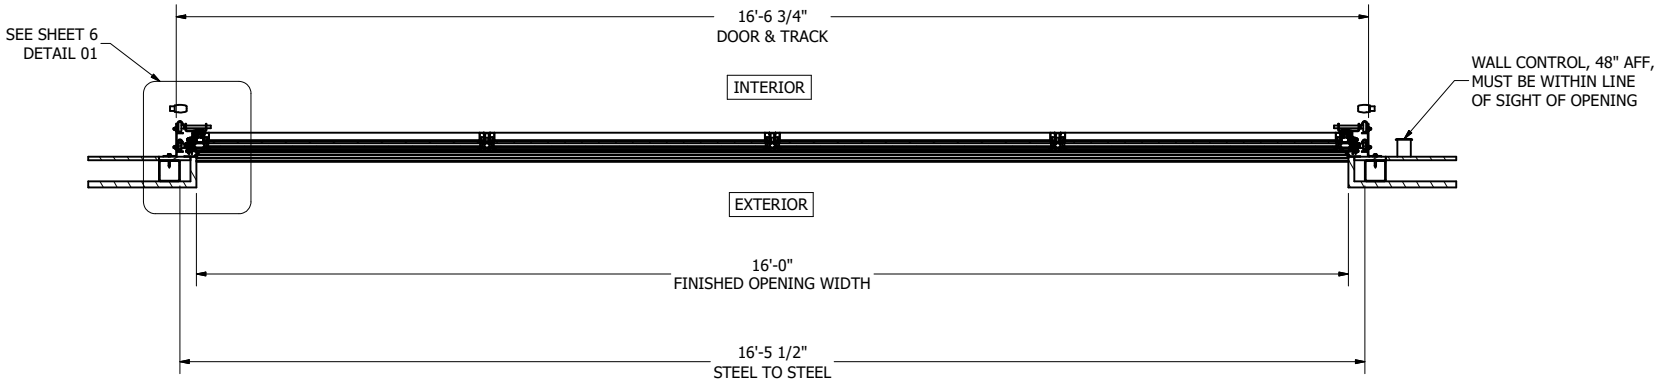

01 DOOR PLAN BELOW HEAD

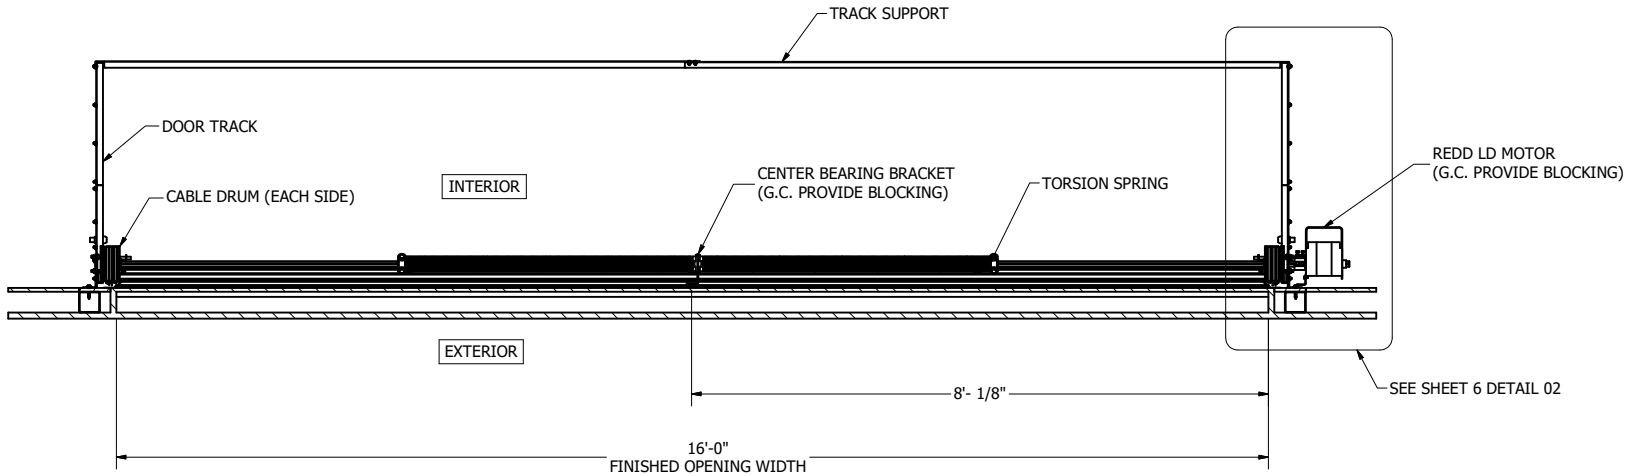


02 DOOR PLAN ABOVE HEAD

DRAWN CW	6/10/2026	RENLITA	
CHECKED		TITLE	
QA		SKYSTACK TYPICAL	
MFG			
APPROVED		SIZE C	DWG NO SKYSTACK-01 REV 1

UNLESS OTHERWISE SPECIFIED DIMENSIONS ARE IN INCHES.

TOLERANCES

.X=±.050
.XX=±.015
.XXX=±.005
FRACTIONAL ± 1/16
ANGULAR ±.5°

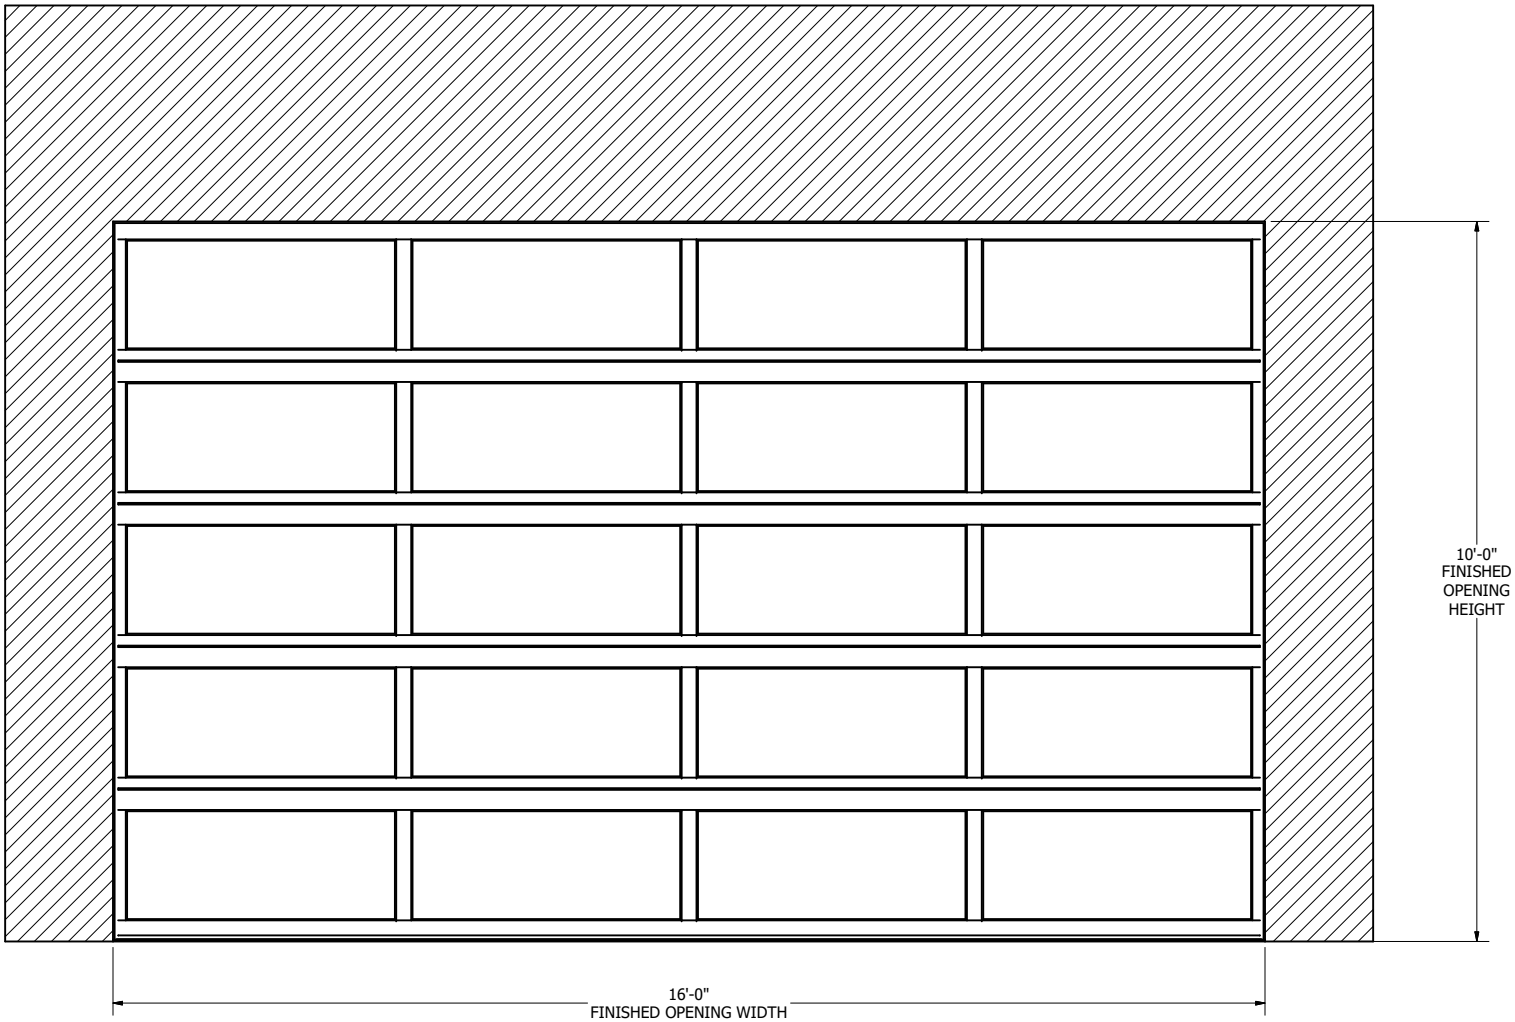

01 DOOR EXTERIOR ELEVATION

UNLESS OTHERWISE SPECIFIED DIMENSIONS ARE IN INCHES.

TOLERANCES

.X=±.050
.XX=±.015
.XXX=±.005
FRACTIONAL ± 1/16
ANGULAR ±.5˚


DRAWN	CW	6/10/2026
CHECKED		
QA		
MFG		
APPROVED		

RENLITA

TITLE

SKYSTACK TYPICAL

SIZE	DWG NO	REV
C	SKYSTACK-01	1

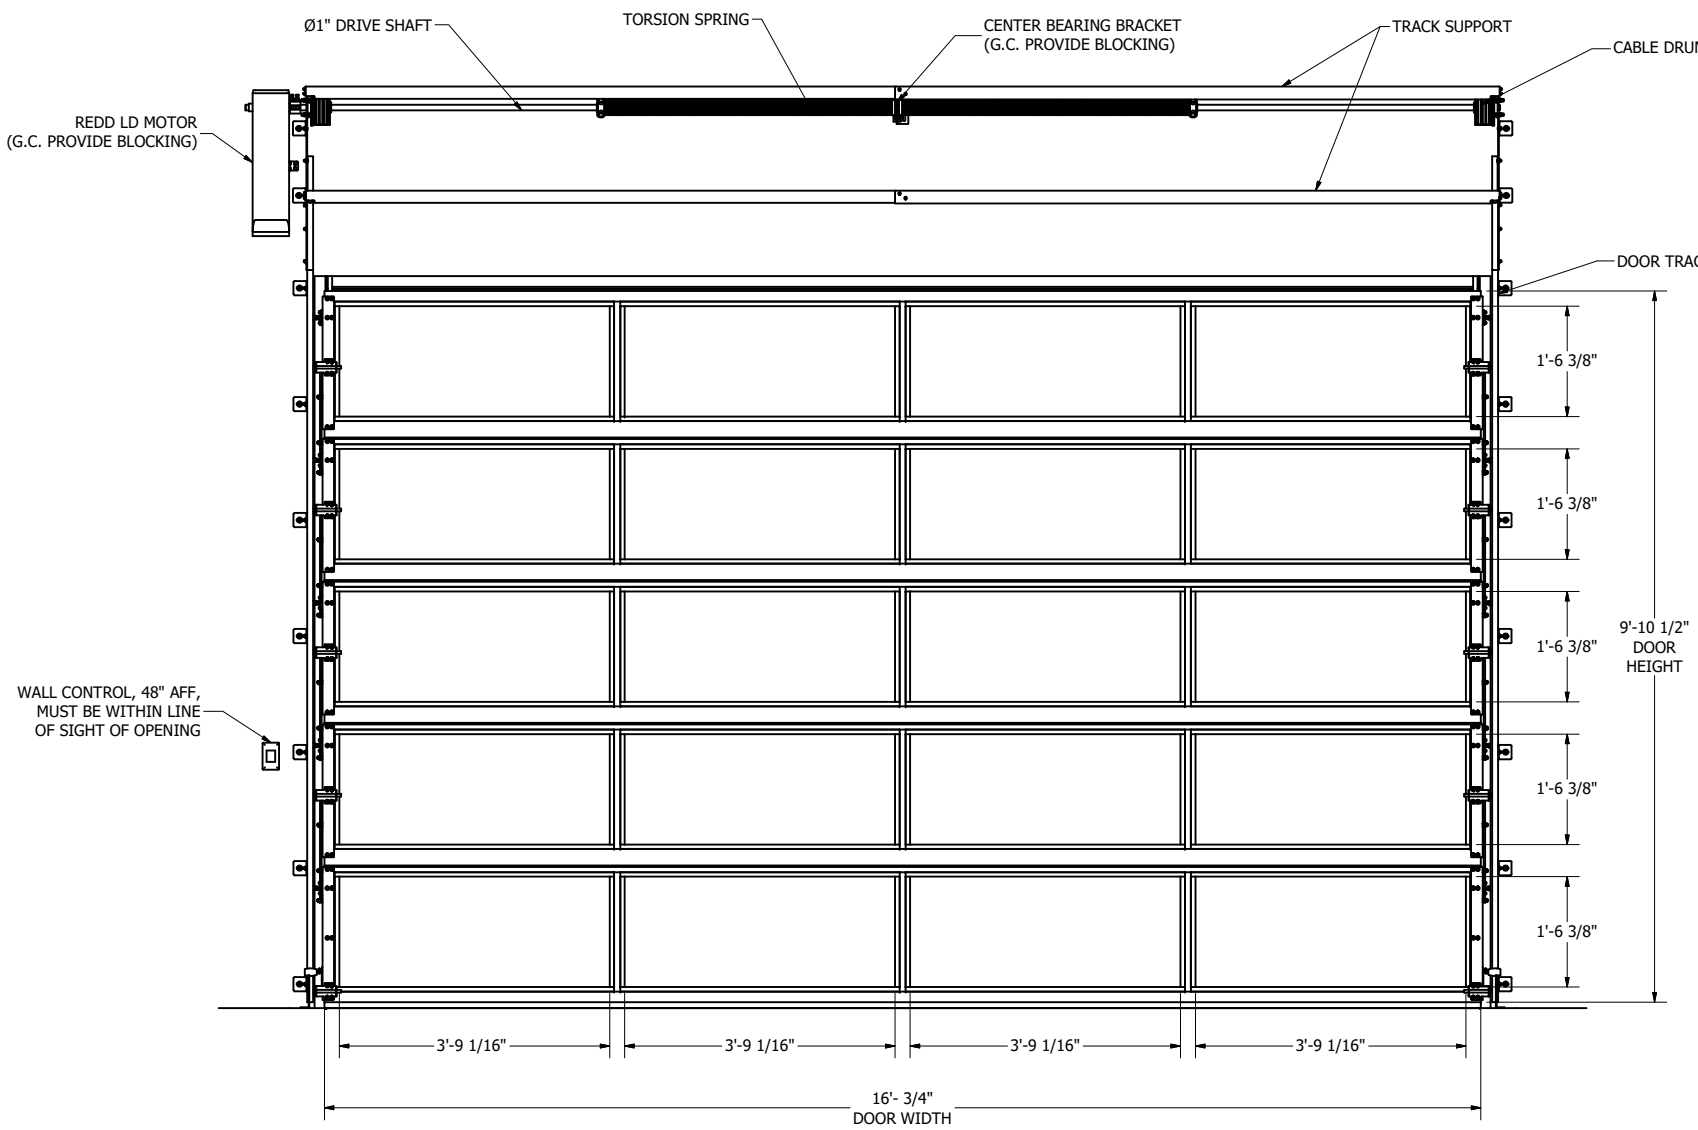

01 DOOR INTERIOR ELEVATION

UNLESS OTHERWISE SPECIFIED DIMENSIONS ARE IN INCHES.

TOLERANCES

.X=±.050
.XX=±.015
.XXX=±.005
FRACTIONAL ± 1/16
ANGULAR ±.5˚


DRAWN	CW	6/10/2026
CHECKED		
QA		
MFG		
APPROVED		

RENLITA


TITLE

SKYSTACK TYPICAL

SIZE	DWG NO	REV
C	SKYSTACK-01	1

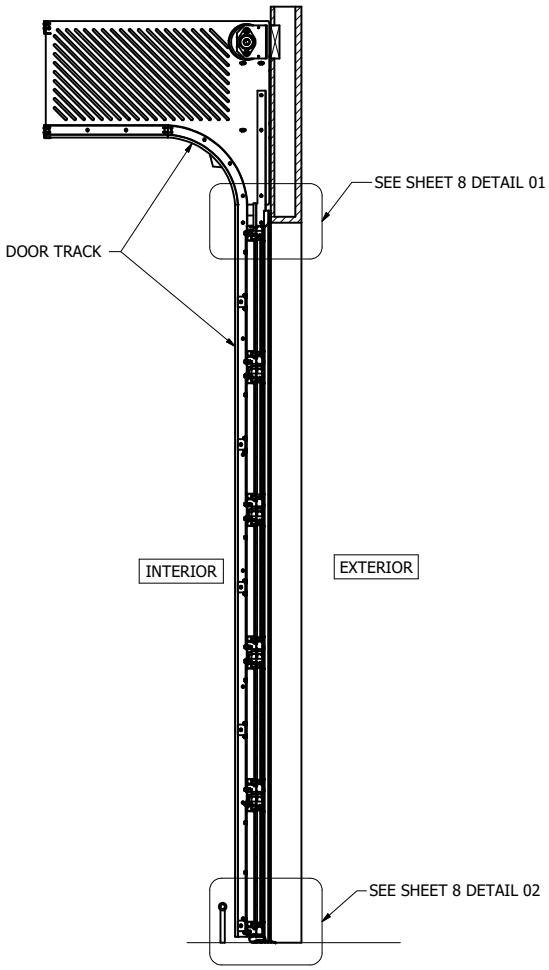

01 DOOR SECTION CLOSED

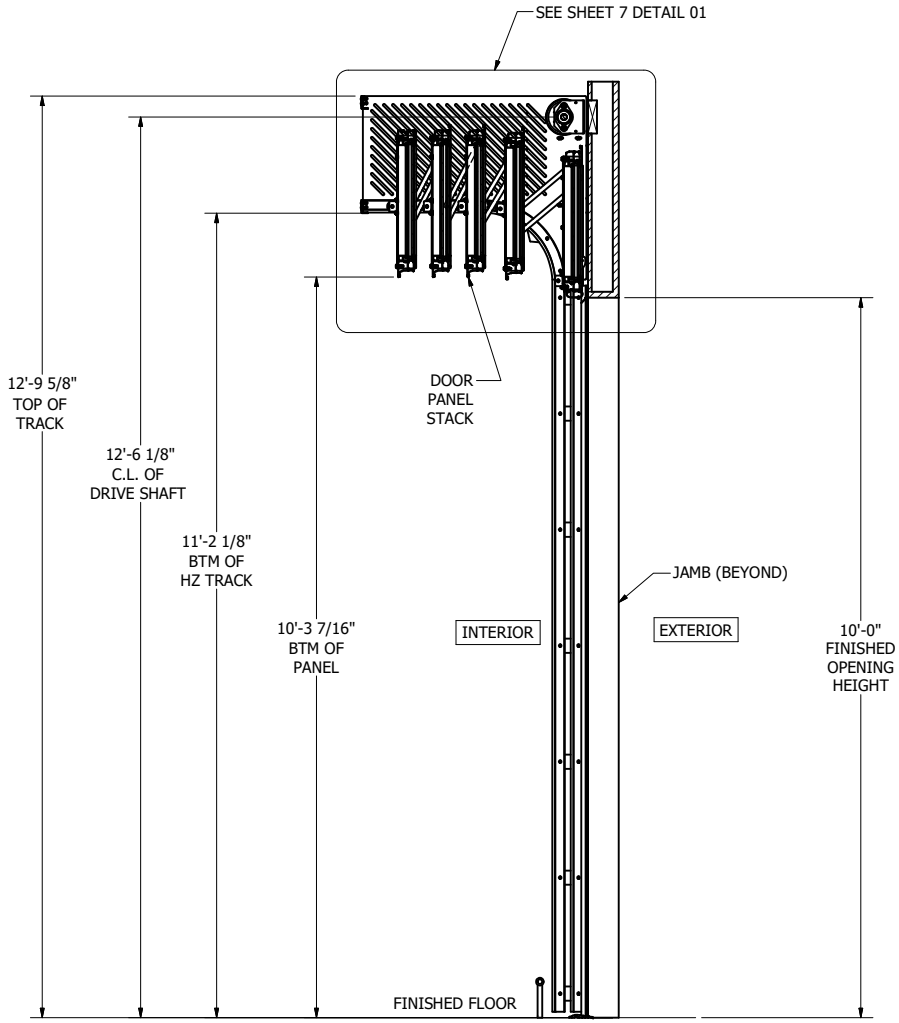


02 DOOR SECTION OPEN

DRAWN CW	6/10/2026	RENLITA	
CHECKED			
QA		TITLE: SKYSTACK TYPICAL	
MFG			
APPROVED			
		SIZE C	DWG NO SKYSTACK-01 REV 1
			SHEET 5 OF 8

UNLESS OTHERWISE SPECIFIED DIMENSIONS ARE IN INCHES.


TOLERANCES

.X=±.050
.XX=±.015
.XXX=±.005
FRACTIONAL ± 1/16
ANGULAR ±.5°

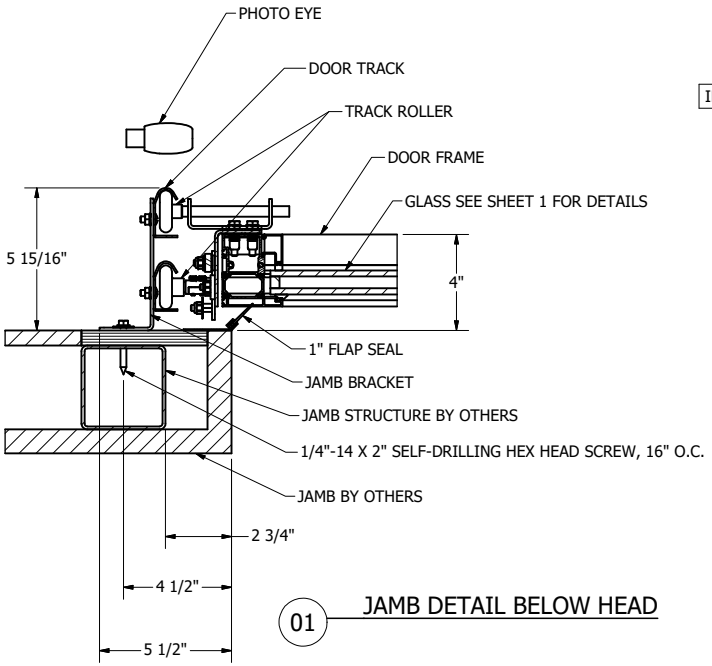

01 JAMB DETAIL BELOW HEAD

INTERIOR

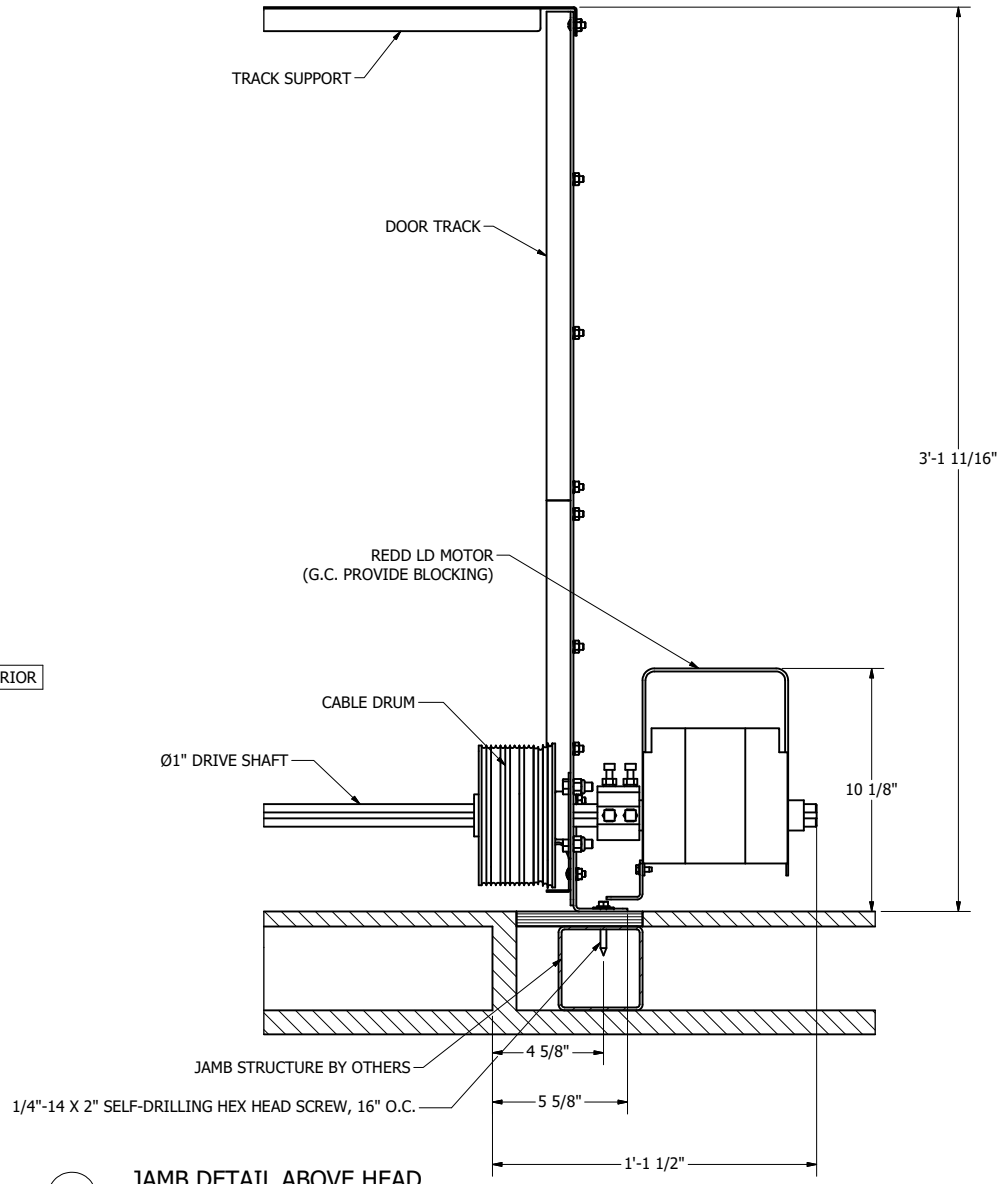

02 JAMB DETAIL ABOVE HEAD

EXTERIOR

UNLESS OTHERWISE SPECIFIED DIMENSIONS ARE IN INCHES.

TOLERANCES


.X=±.050
.XX=±.015
.XXX=±.005
FRACTIONAL ± 1/16
ANGULAR ±.5˚

DRAWN	CW	6/10/2026
CHECKED		
QA		
MFG		
APPROVED		

RENLITA

TITLE: SKYSTACK TYPICAL

SIZE: C | DWG NO: SKYSTACK-01 | REV: 1

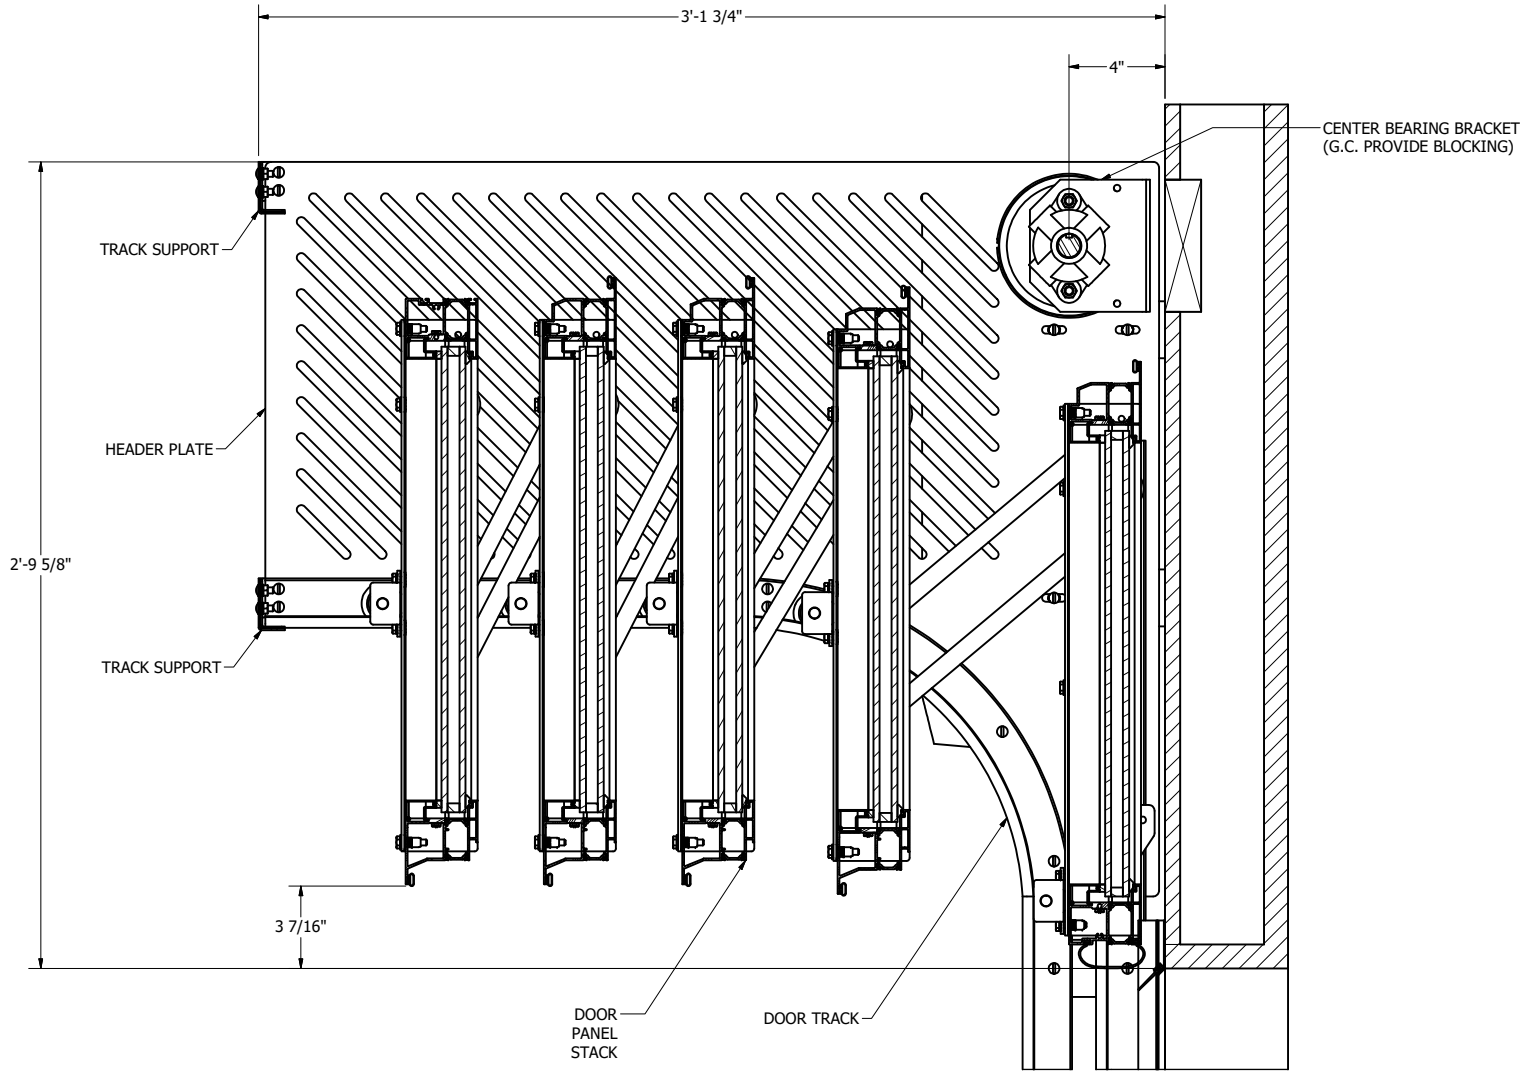


01 DOOR HEAD (OPEN)

DRAWN CW	6/10/2026	RENLITA
CHECKED		TITLE: SKYSTACK TYPICAL
QA		
MFG		
APPROVED		
SIZE C	DWG NO SKYSTACK-01	REV 1
	SHEET 7 OF 8	


UNLESS OTHERWISE SPECIFIED DIMENSIONS ARE IN INCHES.

TOLERANCES

.X=±.050
.XX=±.015
.XXX=±.005
FRACTIONAL ± 1/16
ANGULAR ±.5˚

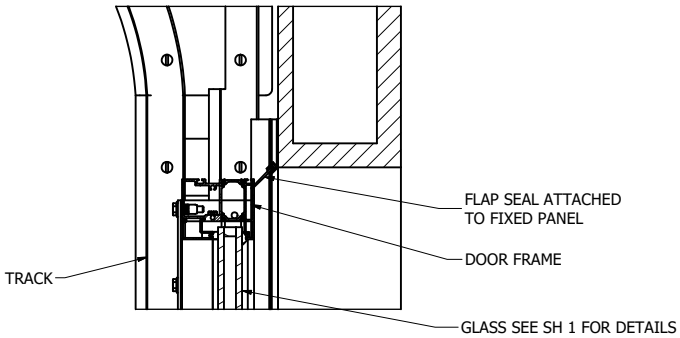

01 DOOR HEAD (CLOSED)

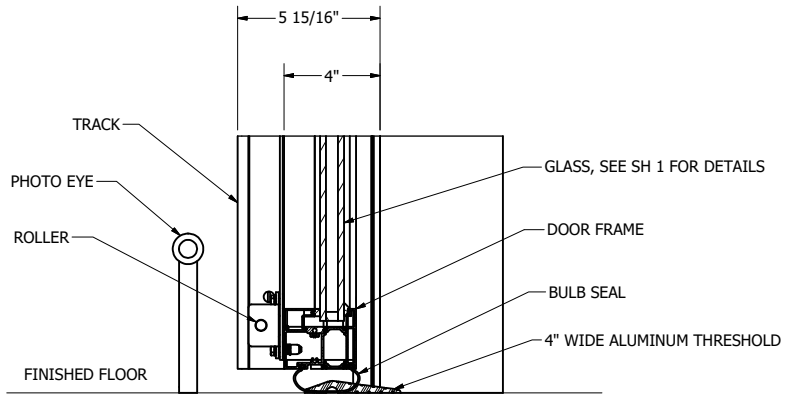

02 DOOR SILL

UNLESS OTHERWISE SPECIFIED DIMENSIONS ARE IN INCHES.

TOLERANCES

.X=±.050
.XX=±.015
.XXX=±.005
FRACTIONAL ± 1/16
ANGULAR ±.5˚

DRAWN CW	6/10/2026	RENLITA
CHECKED		TITLE: SKYSTACK TYPICAL
QA		
MFG		
APPROVED		
SIZE C	DWG NO SKYSTACK-01	REV 1
		SHEET 8 OF 8